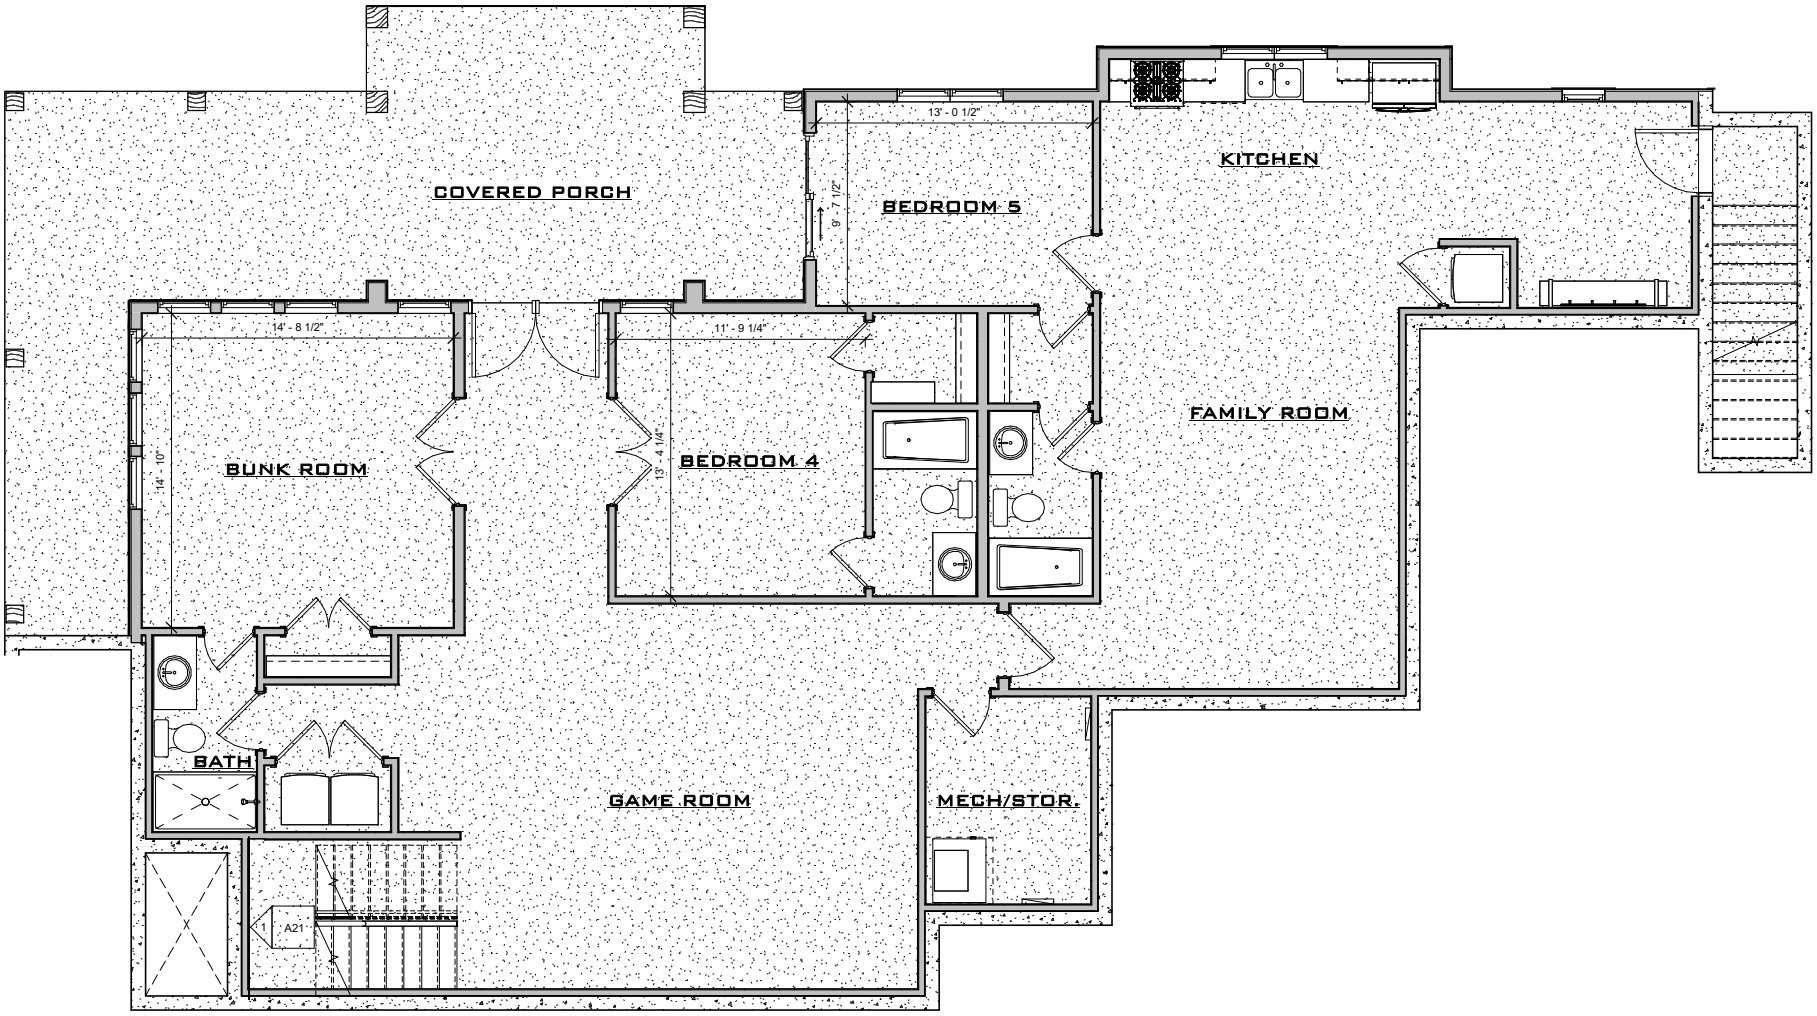

PINNACLE BASEMENT LEVEL FLOOR PLAN