


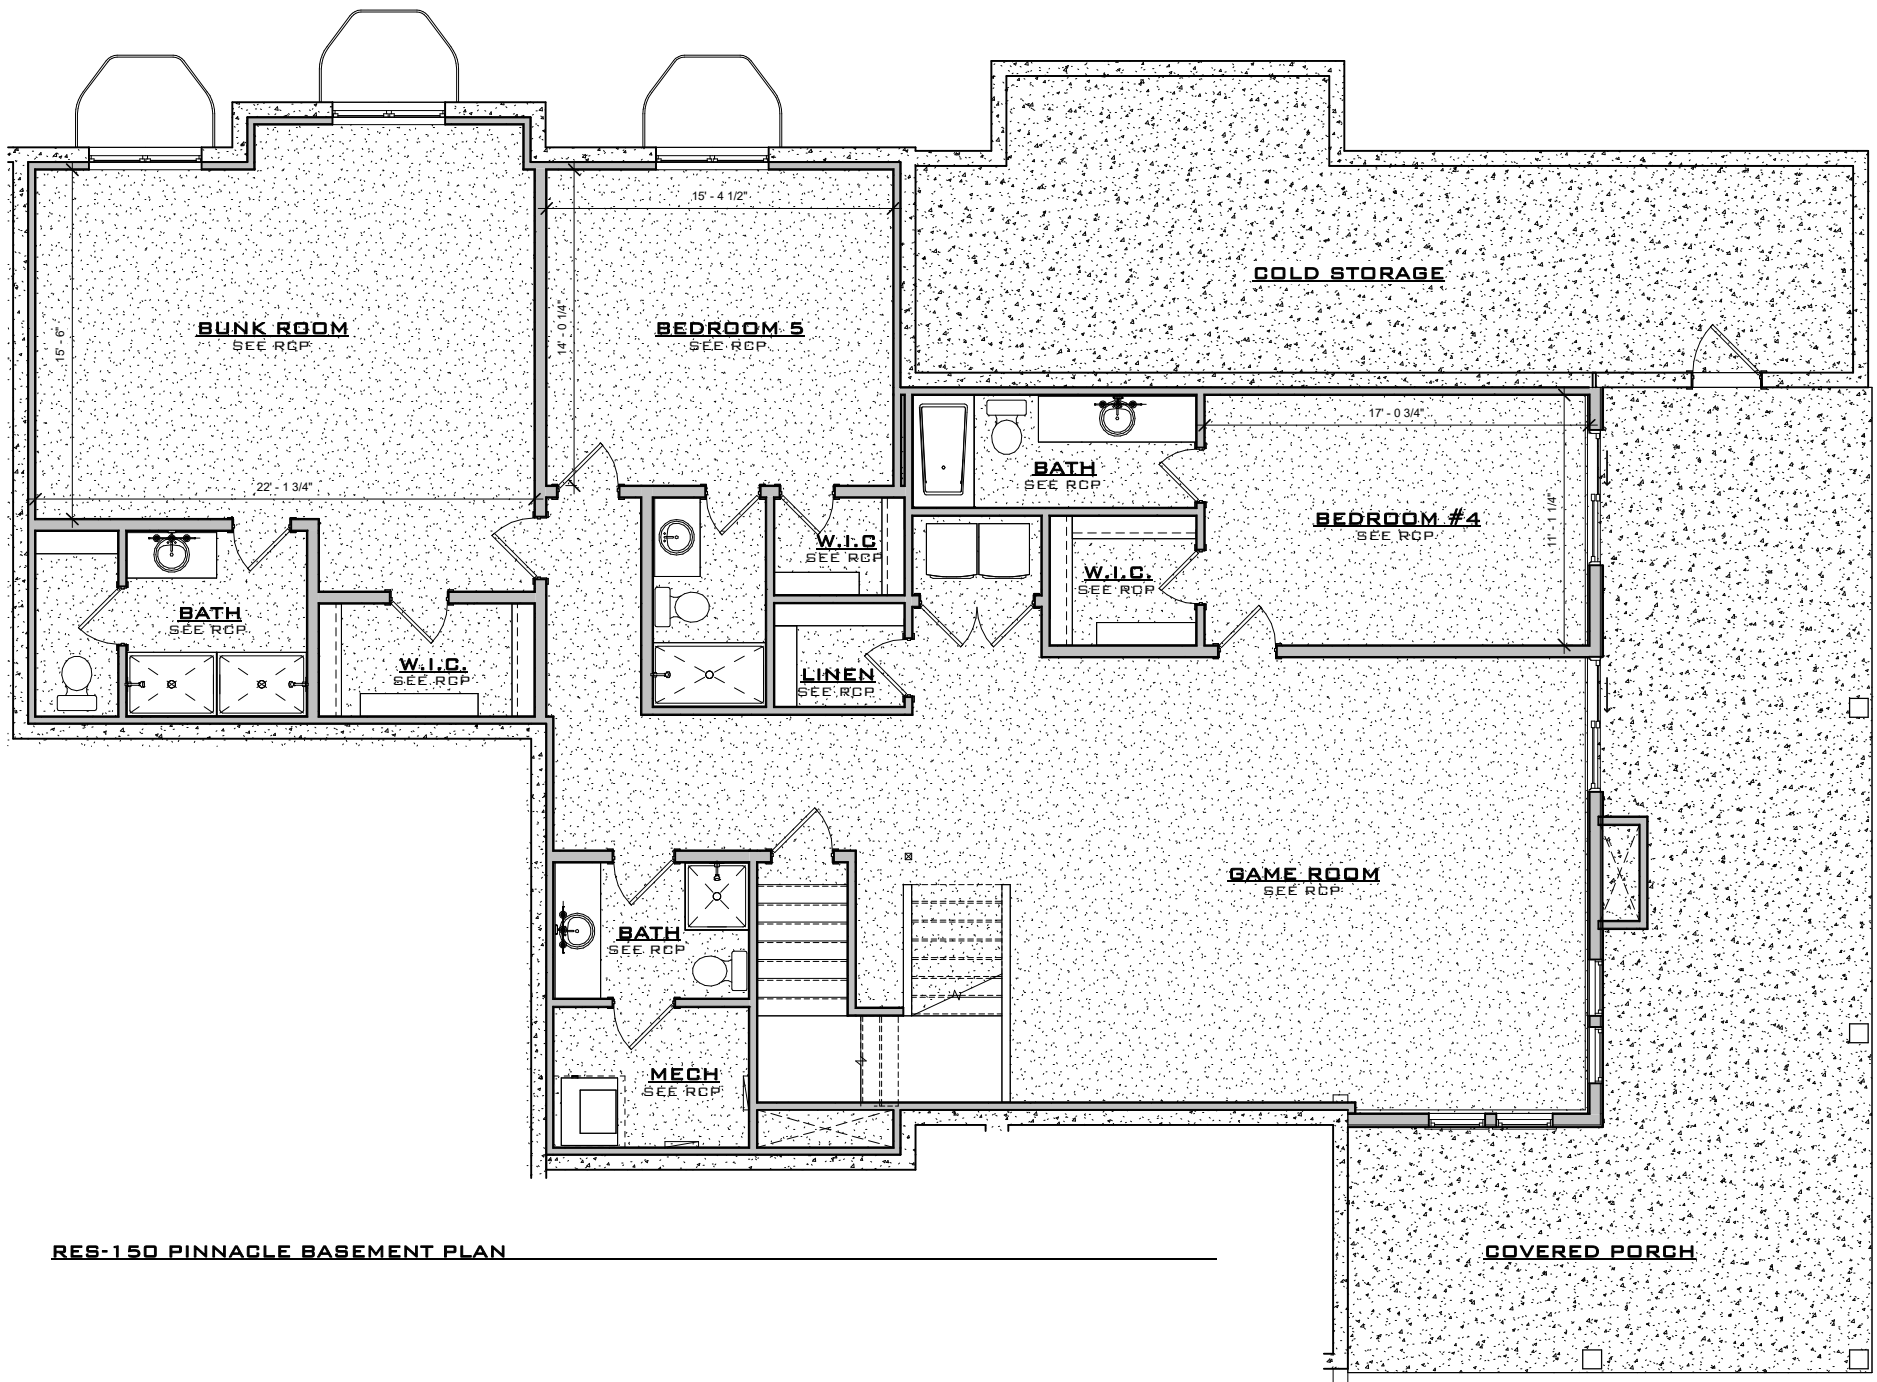

RES-150 PINNACLE BASEMENT PLAN