


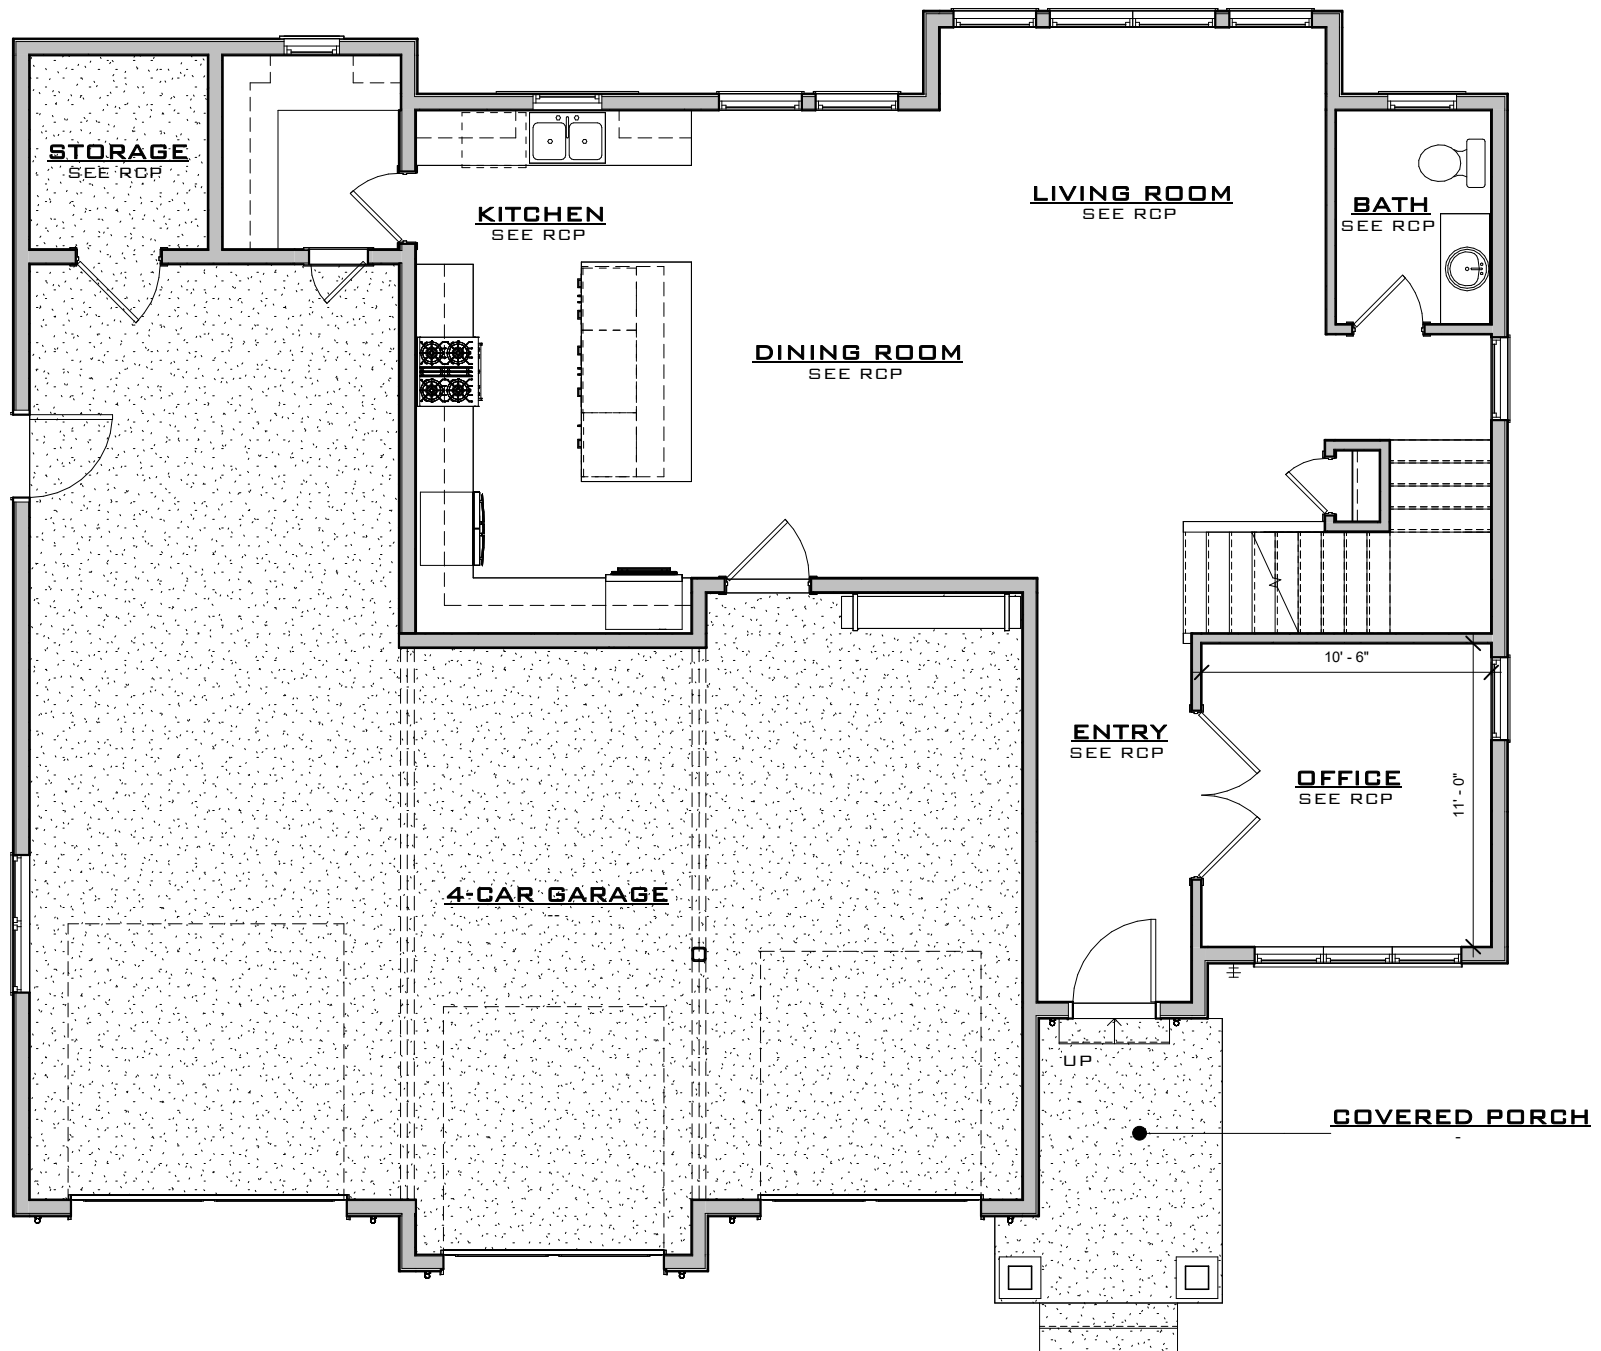

HAWTHORNE MAIN LEVEL FLOOR PLAN