


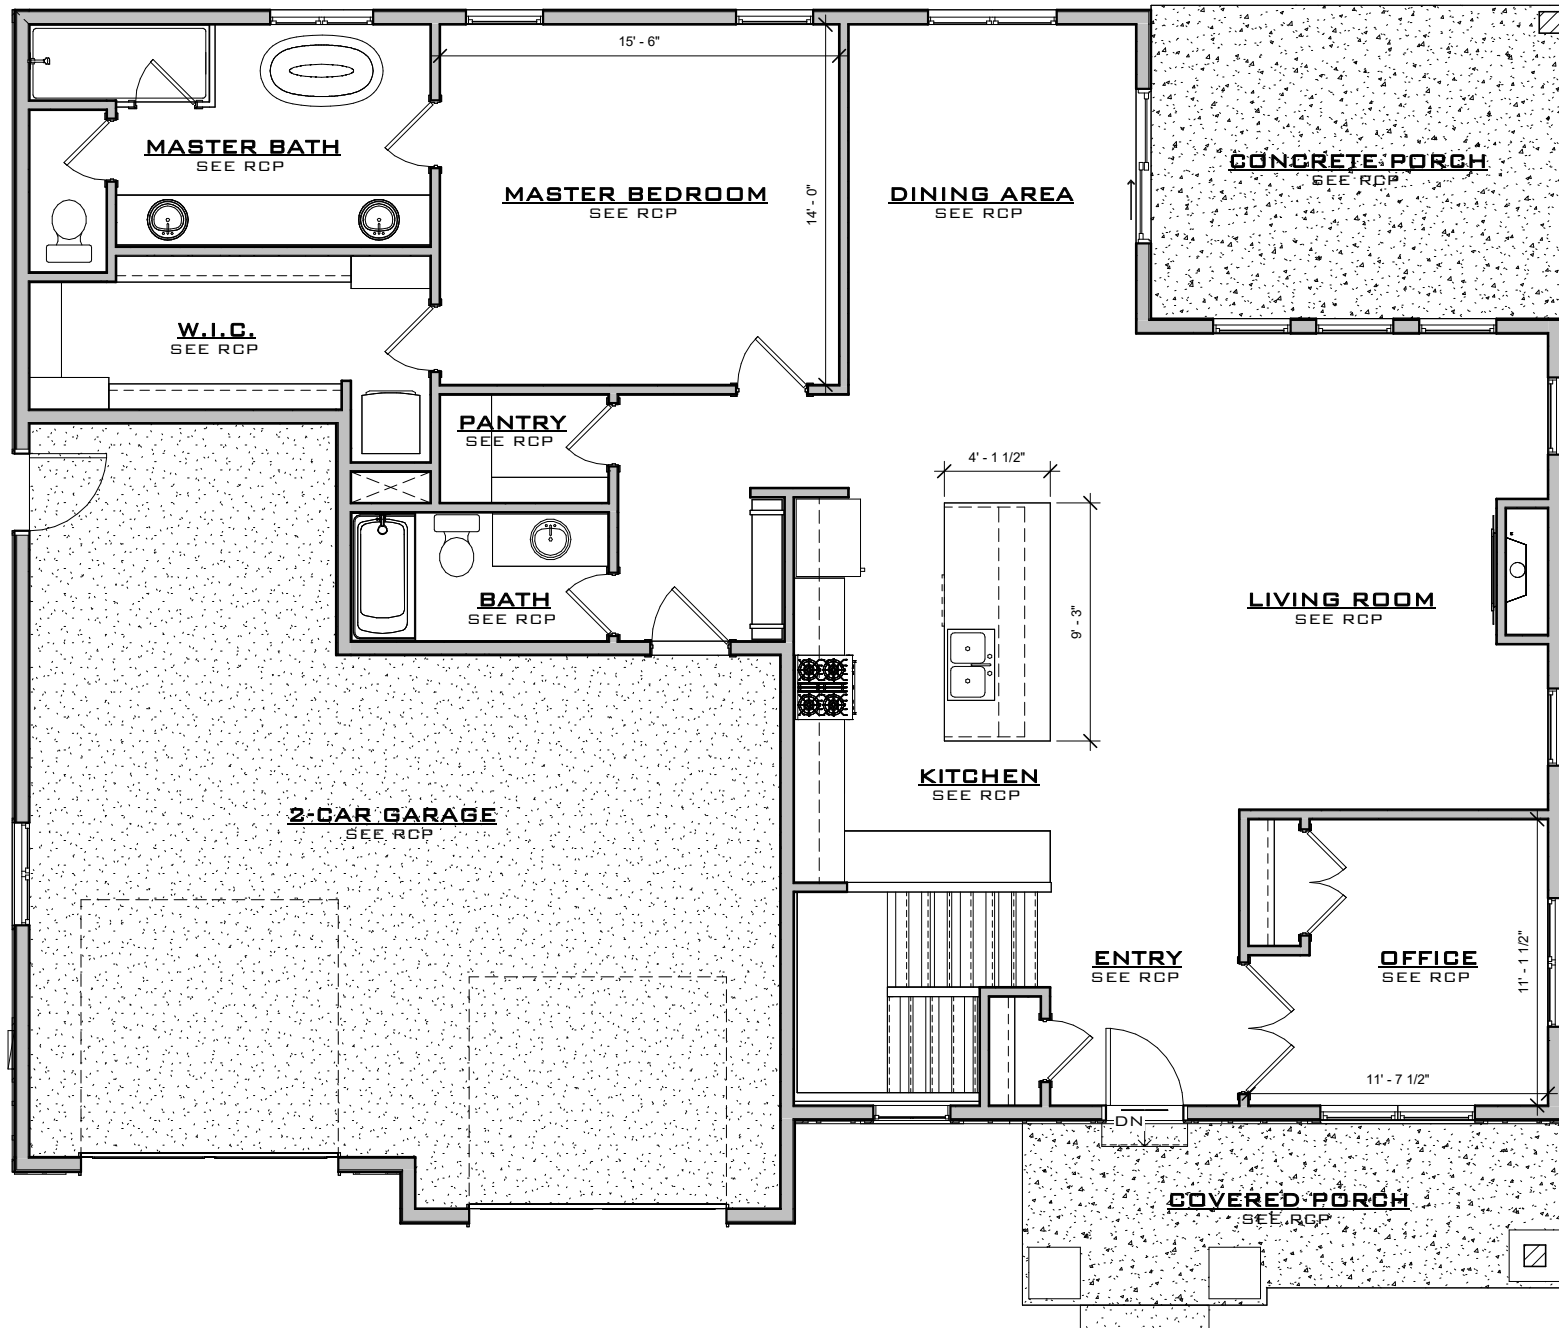

CHESTNUT MAIN LEVEL FLOOR PLAN