


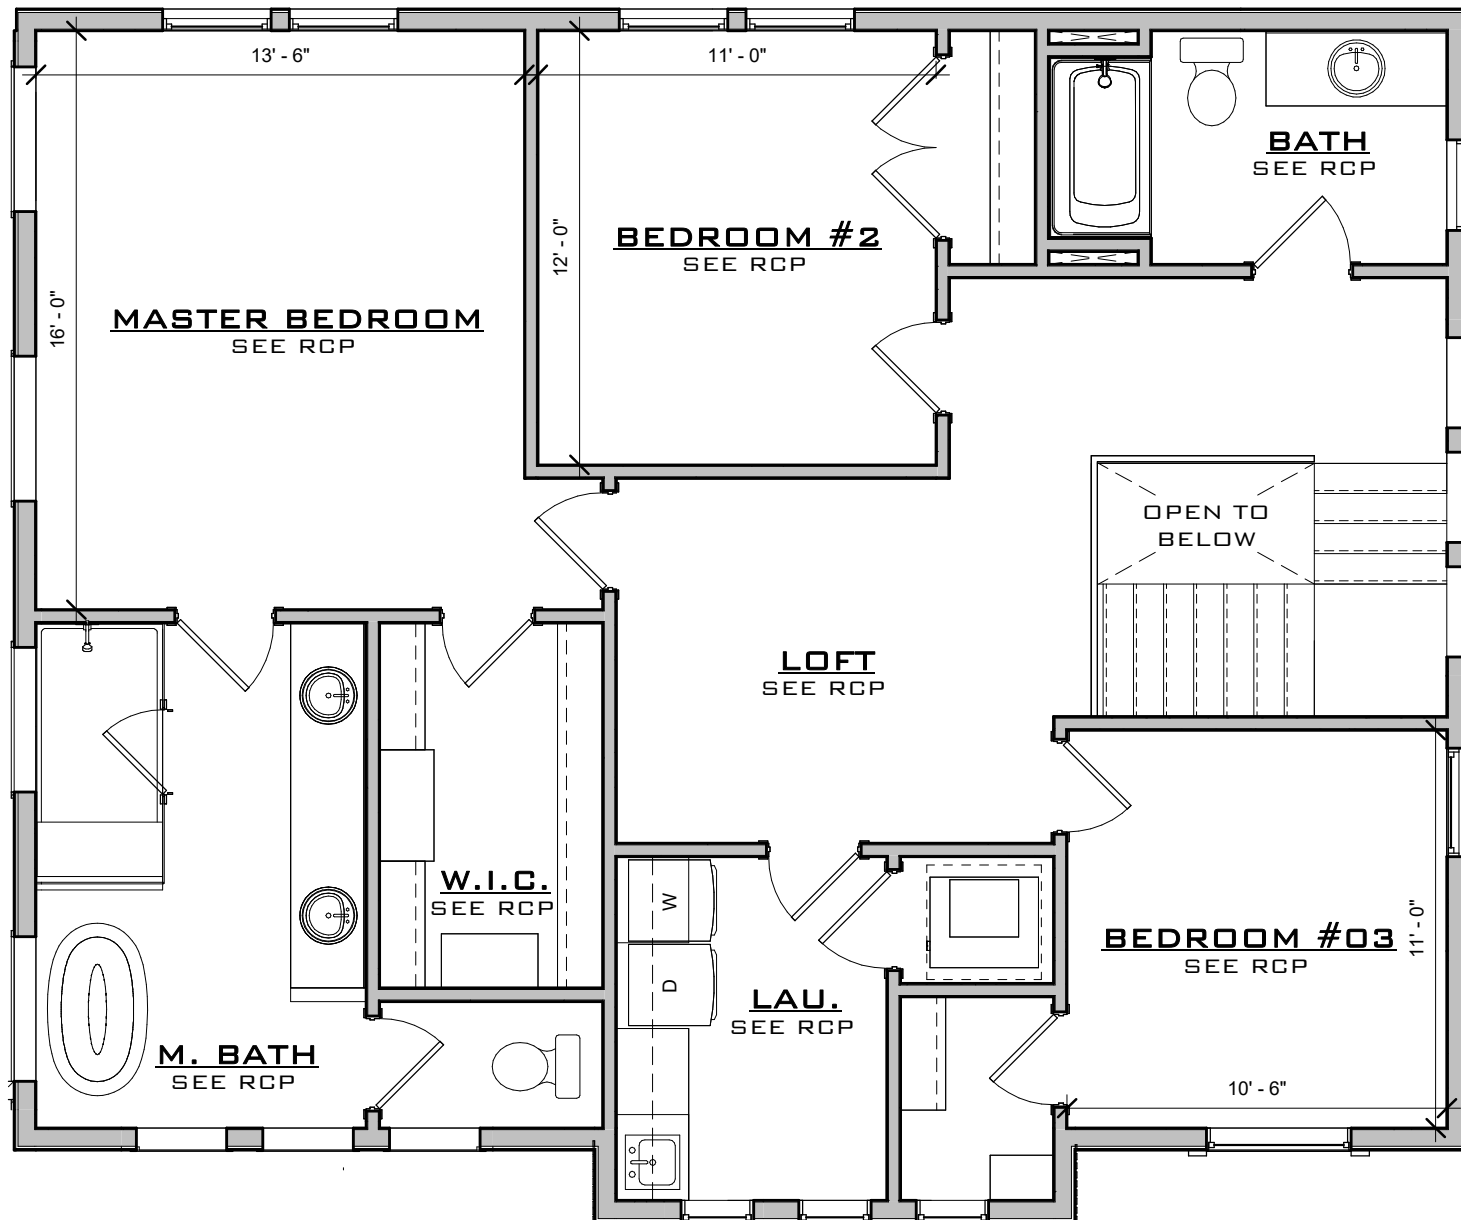

SECOND LEVEL FLOOR PLAN