


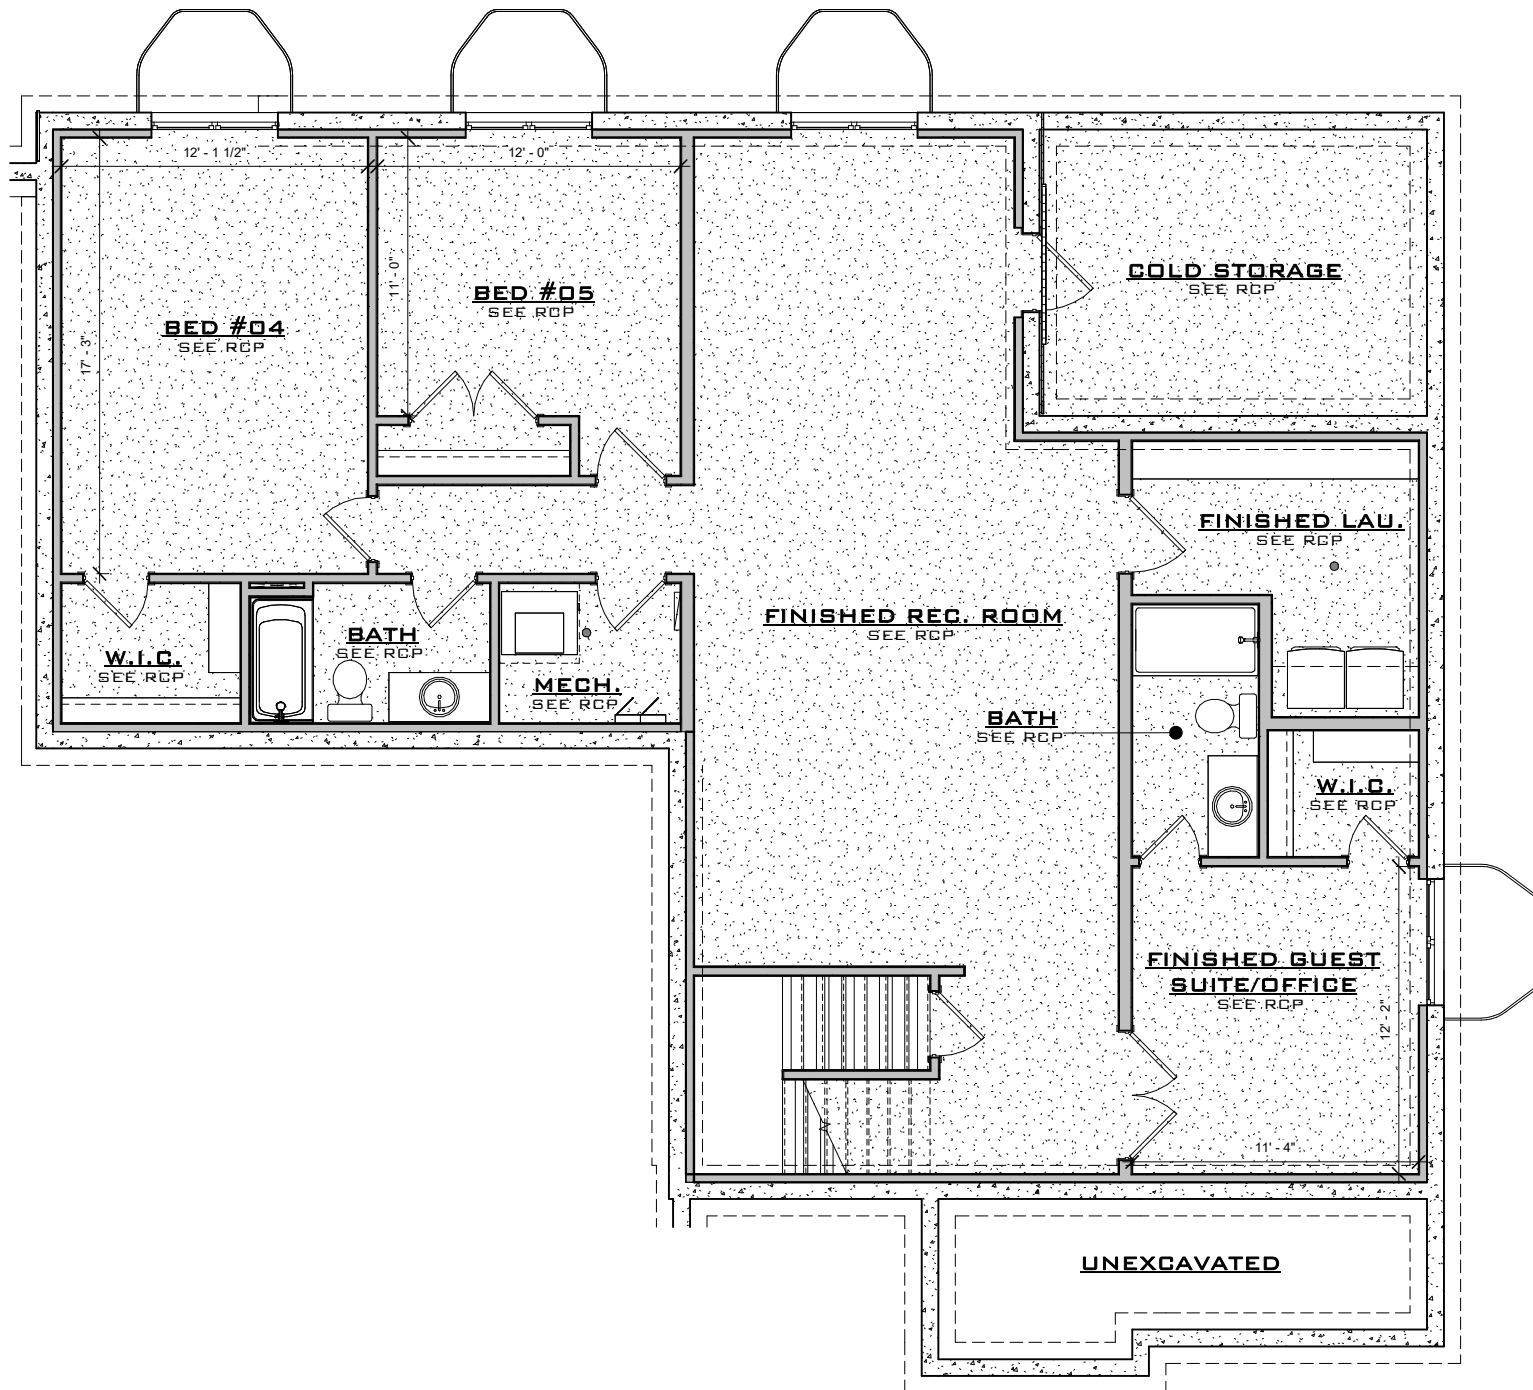

CHESTNUT BASEMENT FLOOR PLAN