


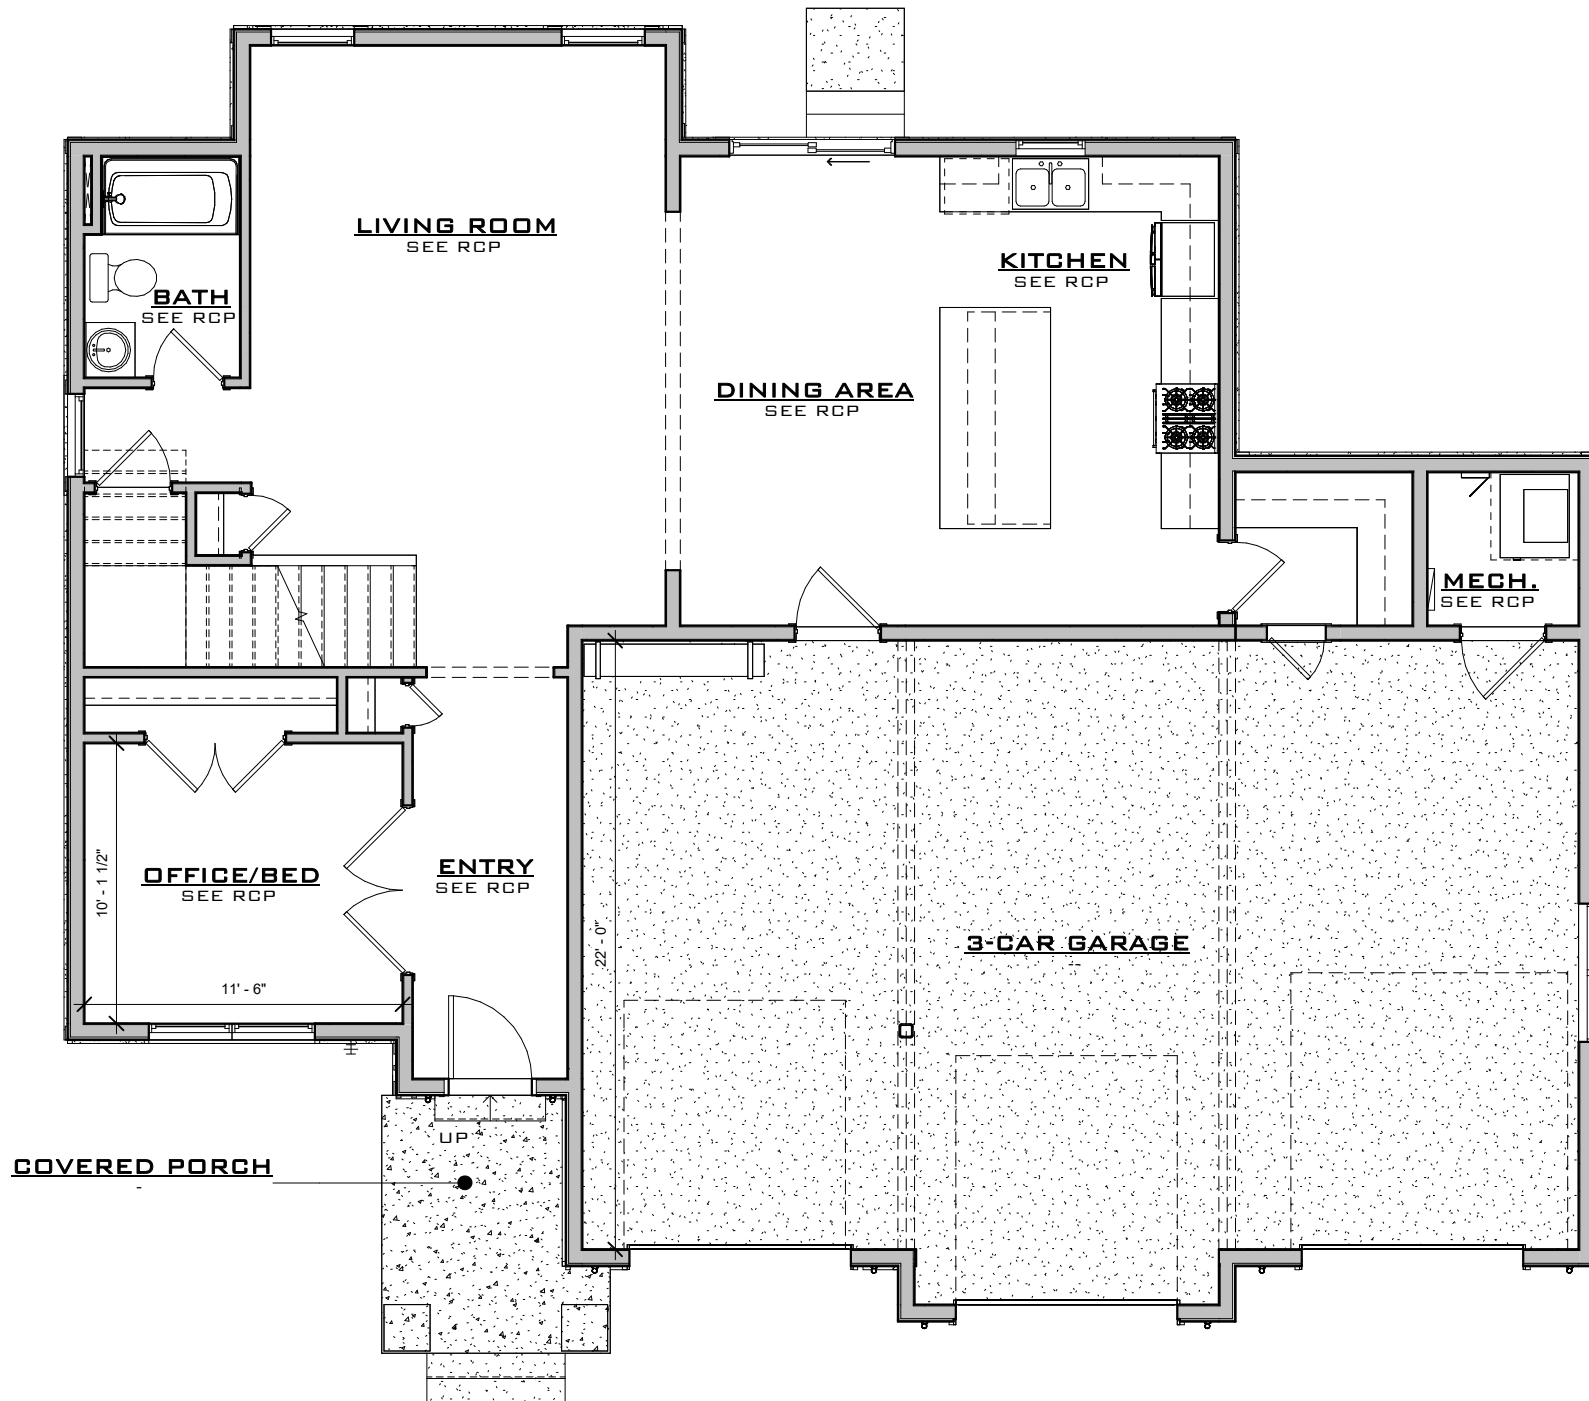

ORCHID MAIN LEVEL FLOOR PLAN