


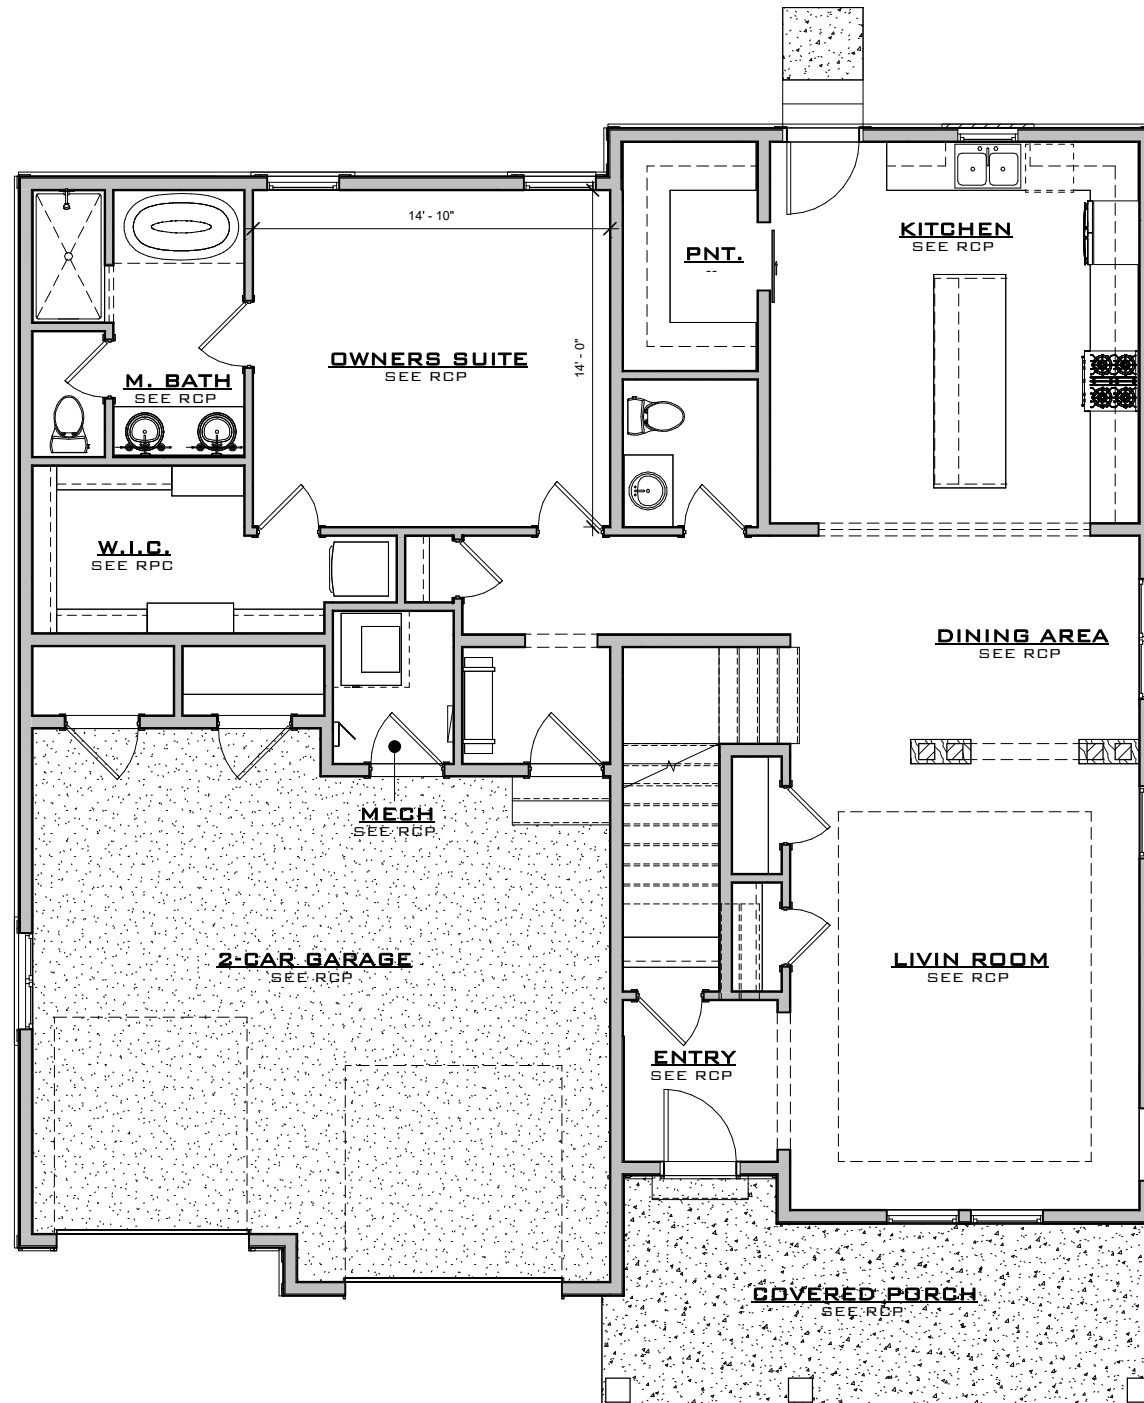

POPPY MAIN LEVEL FLOOR PLAN